FRONT ELEVATION PLAN NO. " DEVONSHIRE - F " GR - LOT 5

SCALE: 1/4" = 1'-0"

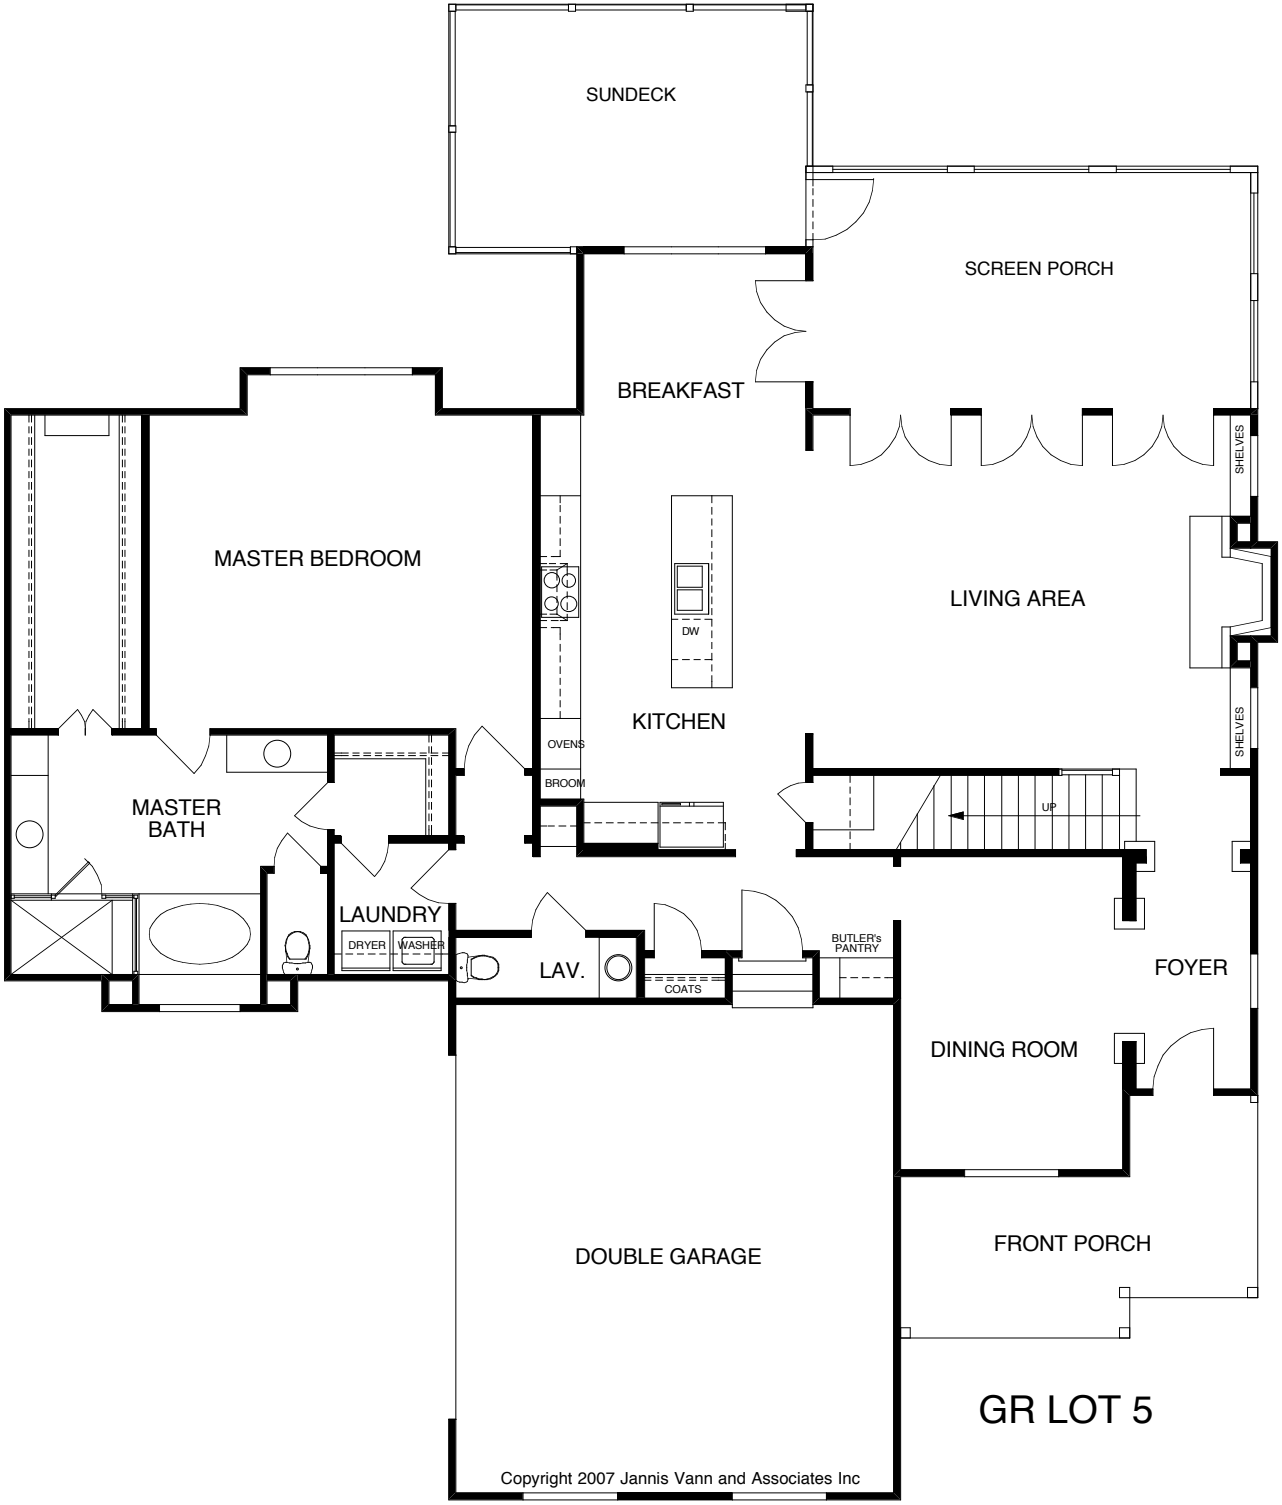
SUNDECK
SCREEN PORCH
BREAKFAST
MASTER BEDROOM
SHELVES
LIVING AREA
DW
KITCHEN
OVENS
BROOM
SHELVES
UP
MASTER
BATH
LAUNDRY
DRYER
WASHER
LAV.
COATS
BUTLER's
PANTRY
FOYER
DINING ROOM
DOUBLE GARAGE
FRONT PORCH
GR LOT 5
Copyright 2007 Jannis Vann and Associates Inc

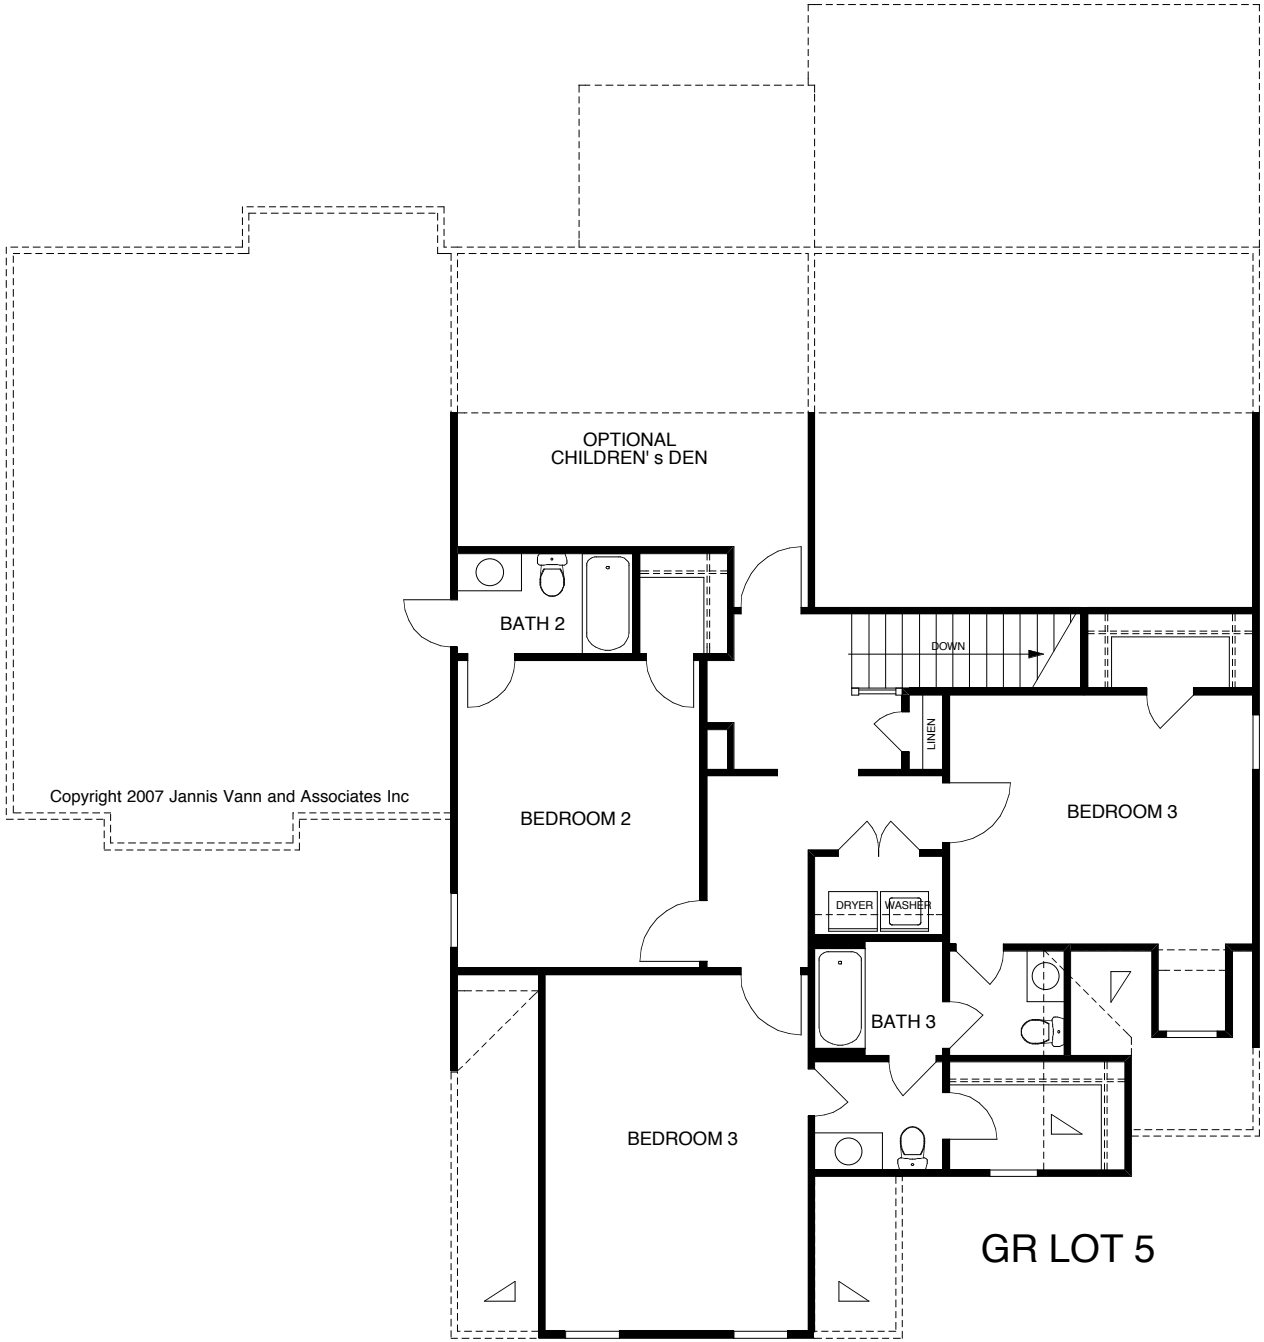

Copyright 2007 Jannis Vann and Associates Inc

GR LOT 5